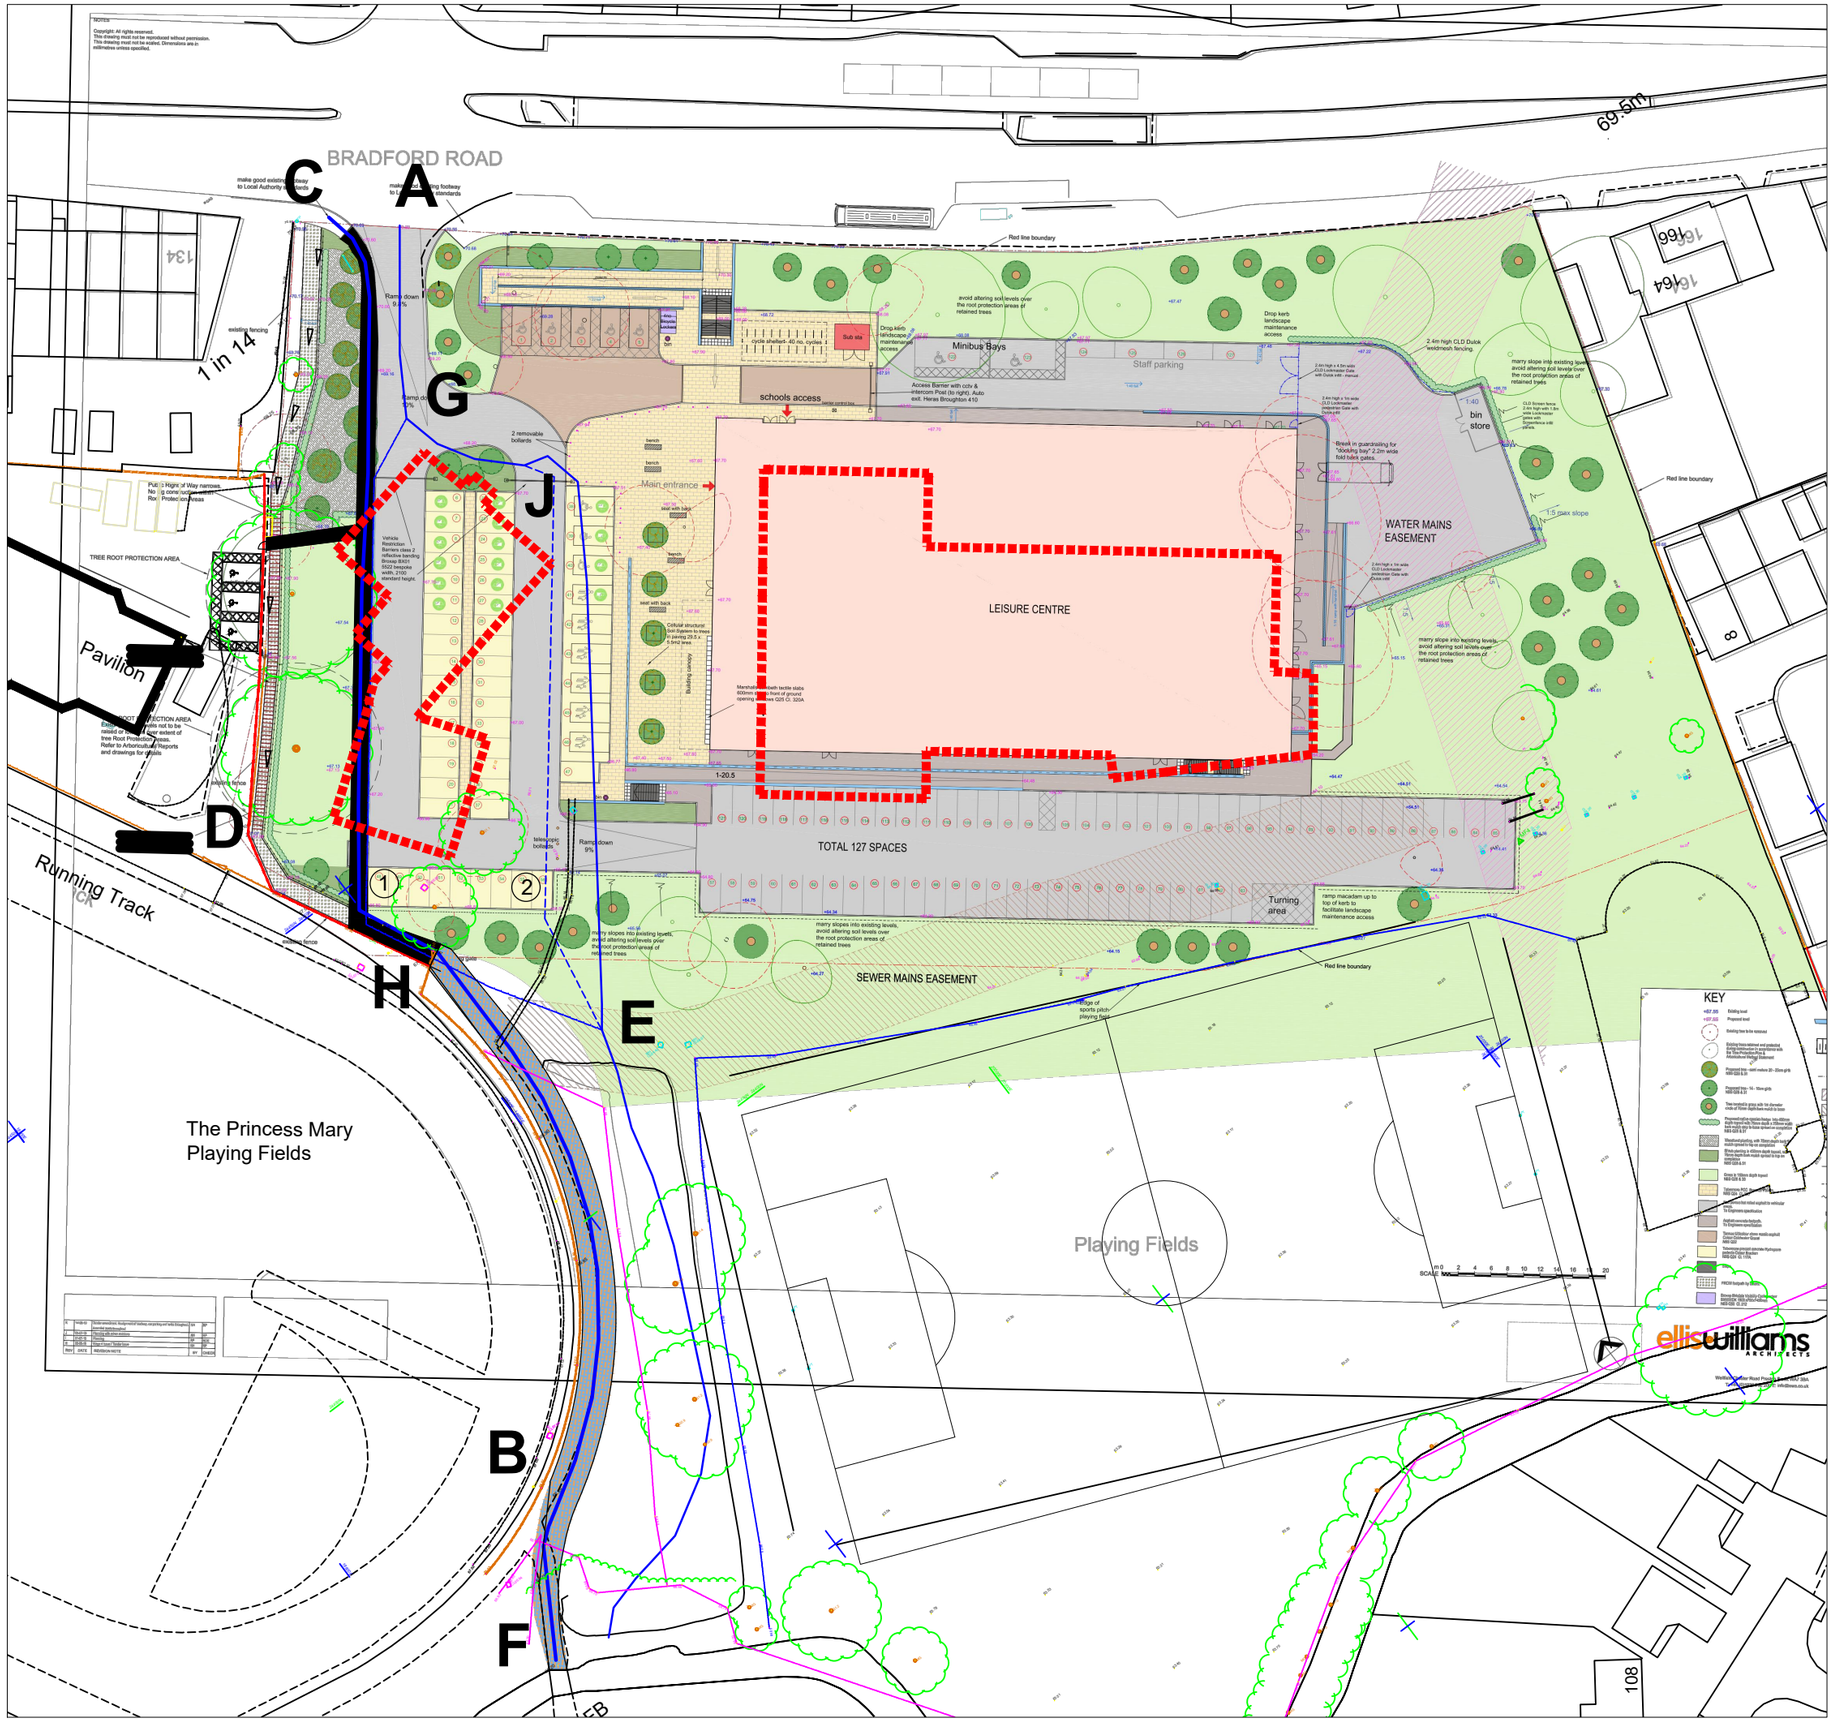

Key

C - H 2m wide path, tarmac

H - B 3m wide path, planings

B - F Ramped to existing footbridge

Spen Valley Leisure Centre;
PROW and Proposed SVLC

1:750 at A3
08 Febuary 2021