Option-26

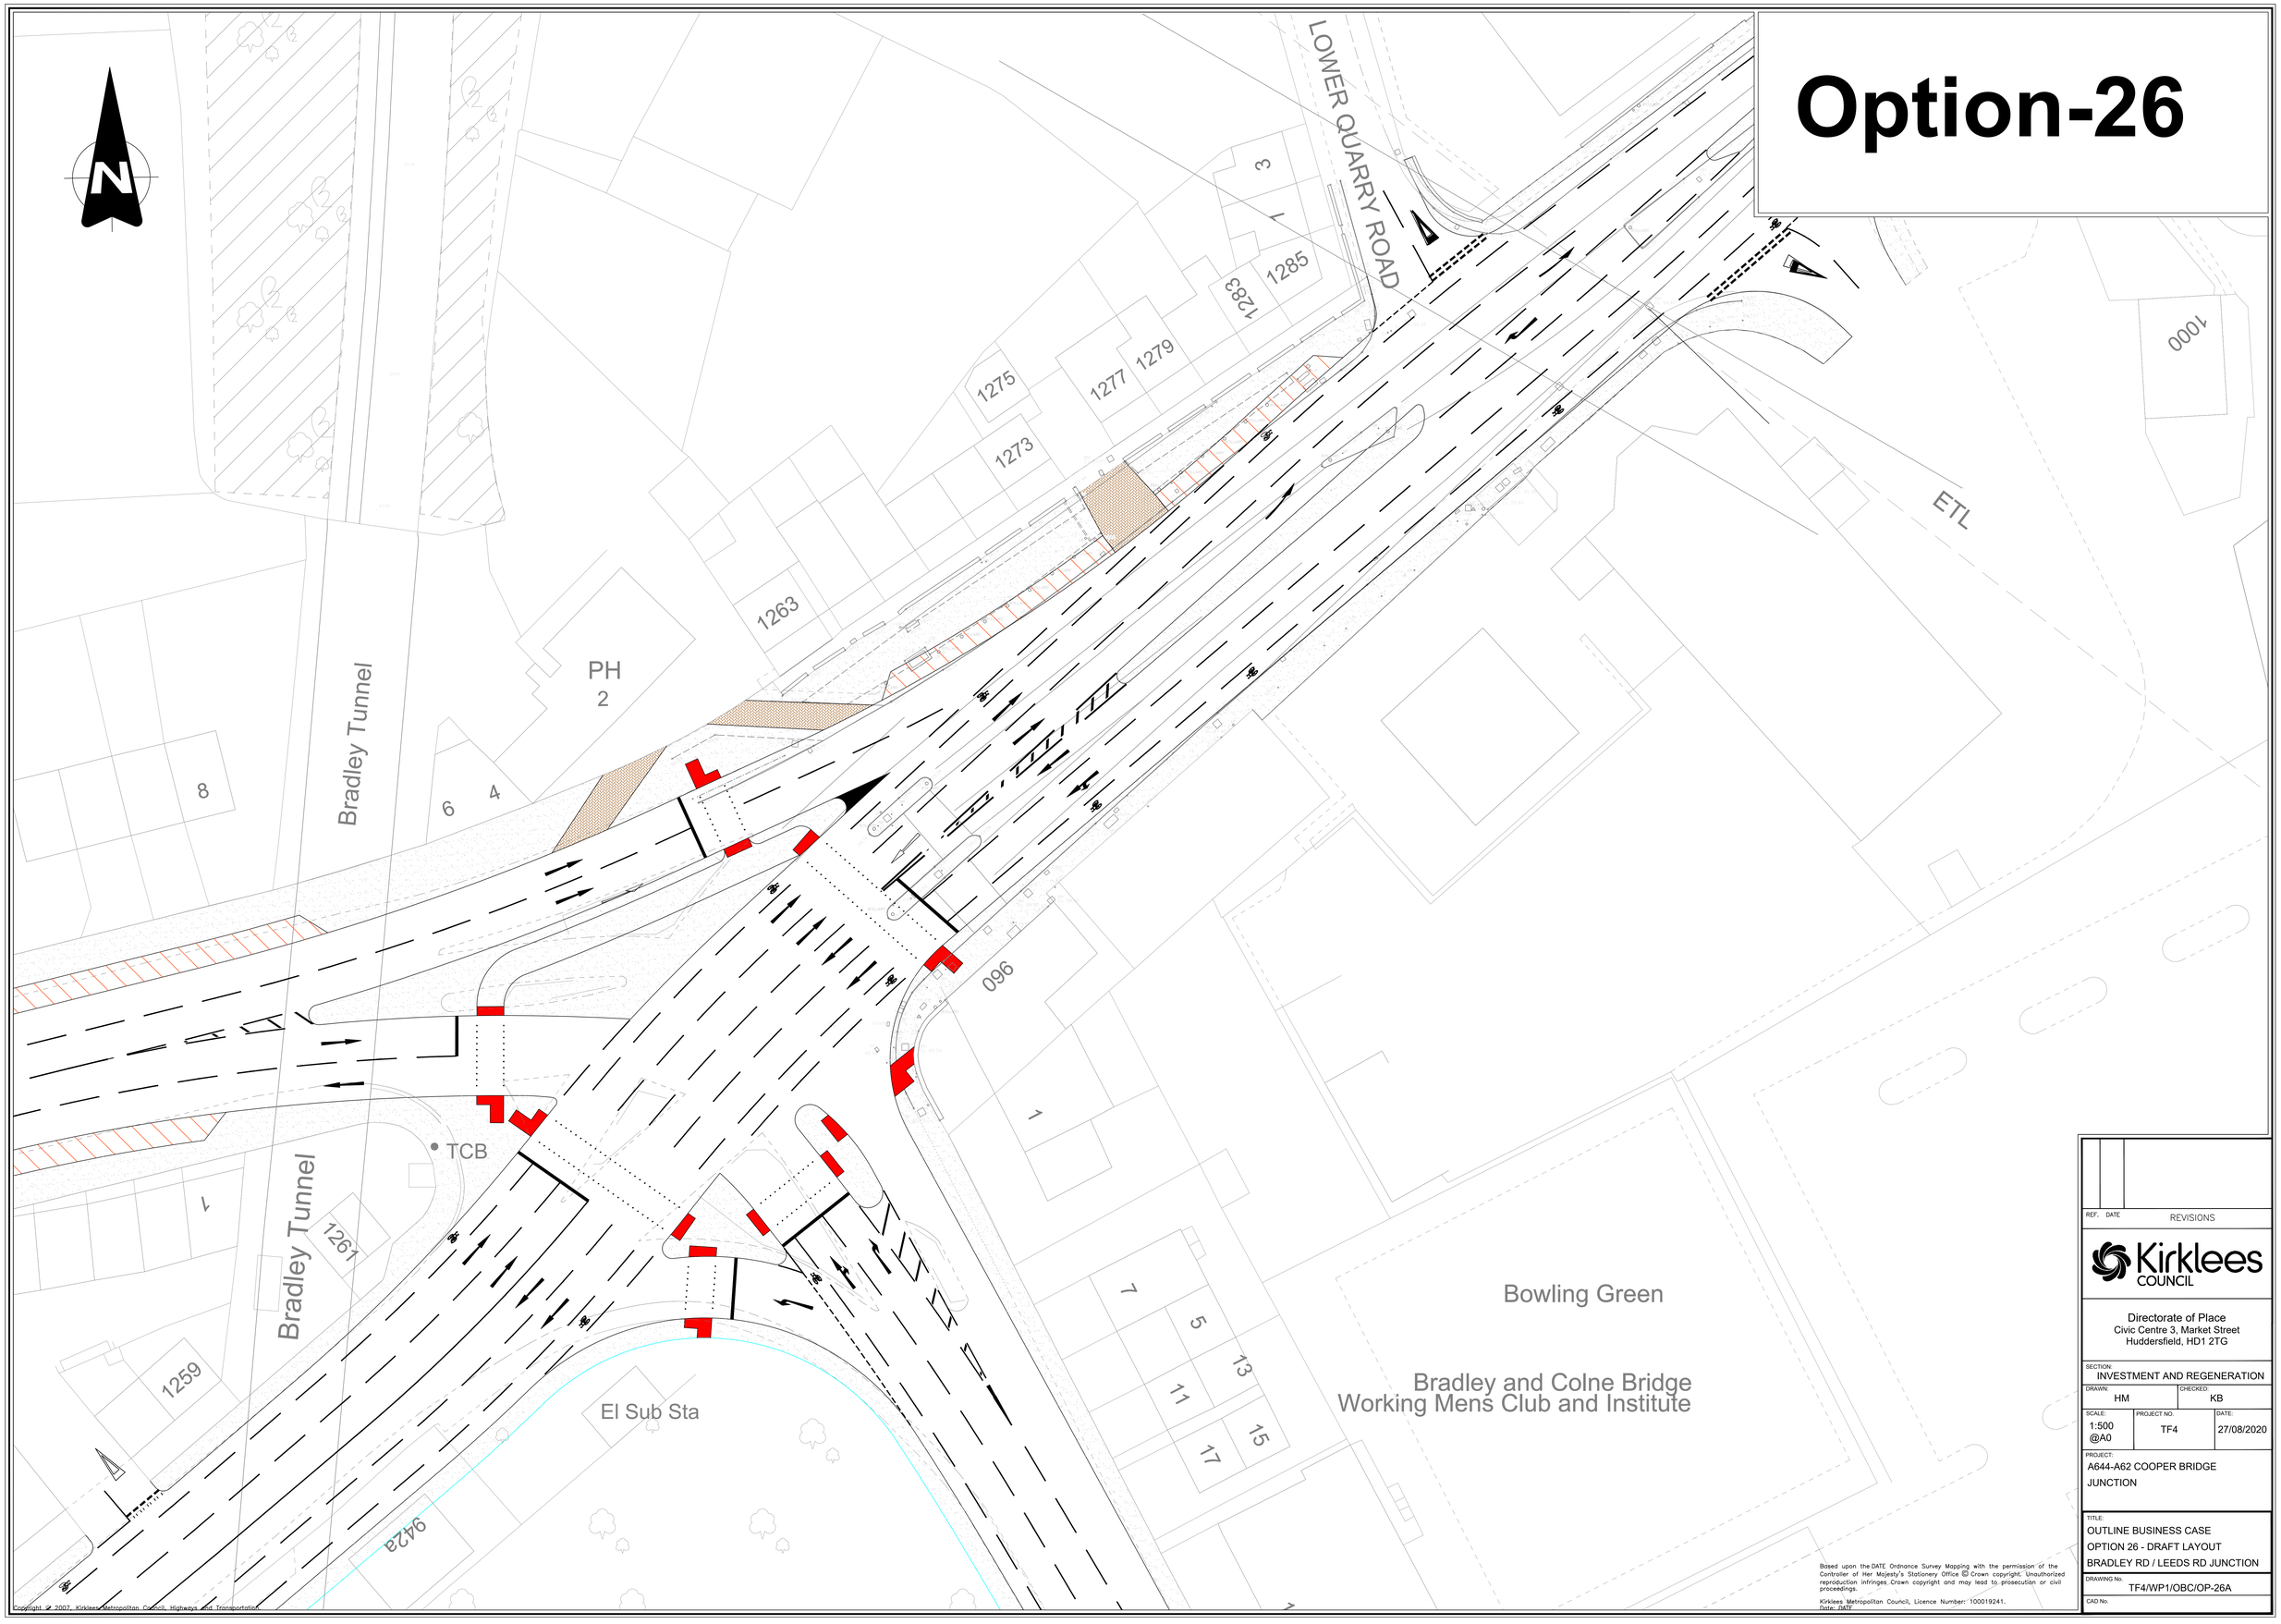

Copyright © 2007, Kirklees Metropolitan Council, Highways and Transportation

Based upon the DATE Ordnance Survey Mapping with the permission of the Controller of Her Majesty's Stationery Office © Crown copyright. Unauthorized reproduction infringes Crown copyright and may lead to prosecution or civil proceedings.

Kirklees Metropolitan Council, Licence Number: 100019241.
Date: DATE

REF. DATE REVISIONS

Kirklees COUNCIL

Directorate of Place
Civic Centre 3, Market Street
Huddersfield, HD1 2TG

SECTION: INVESTMENT AND REGENERATION

DRAWN:	CHECKED:
HM	KB

SCALE:	PROJECT NO.	DATE:
1:500 @A0	TF4	27/08/2020

PROJECT:
A644-A62 COOPER BRIDGE JUNCTION

TITLE:
OUTLINE BUSINESS CASE
OPTION 26 - DRAFT LAYOUT
BRADLEY RD / LEEDS RD JUNCTION

DRAWING No.
TF4/WP1/OBC/OP-26A

CAD No.