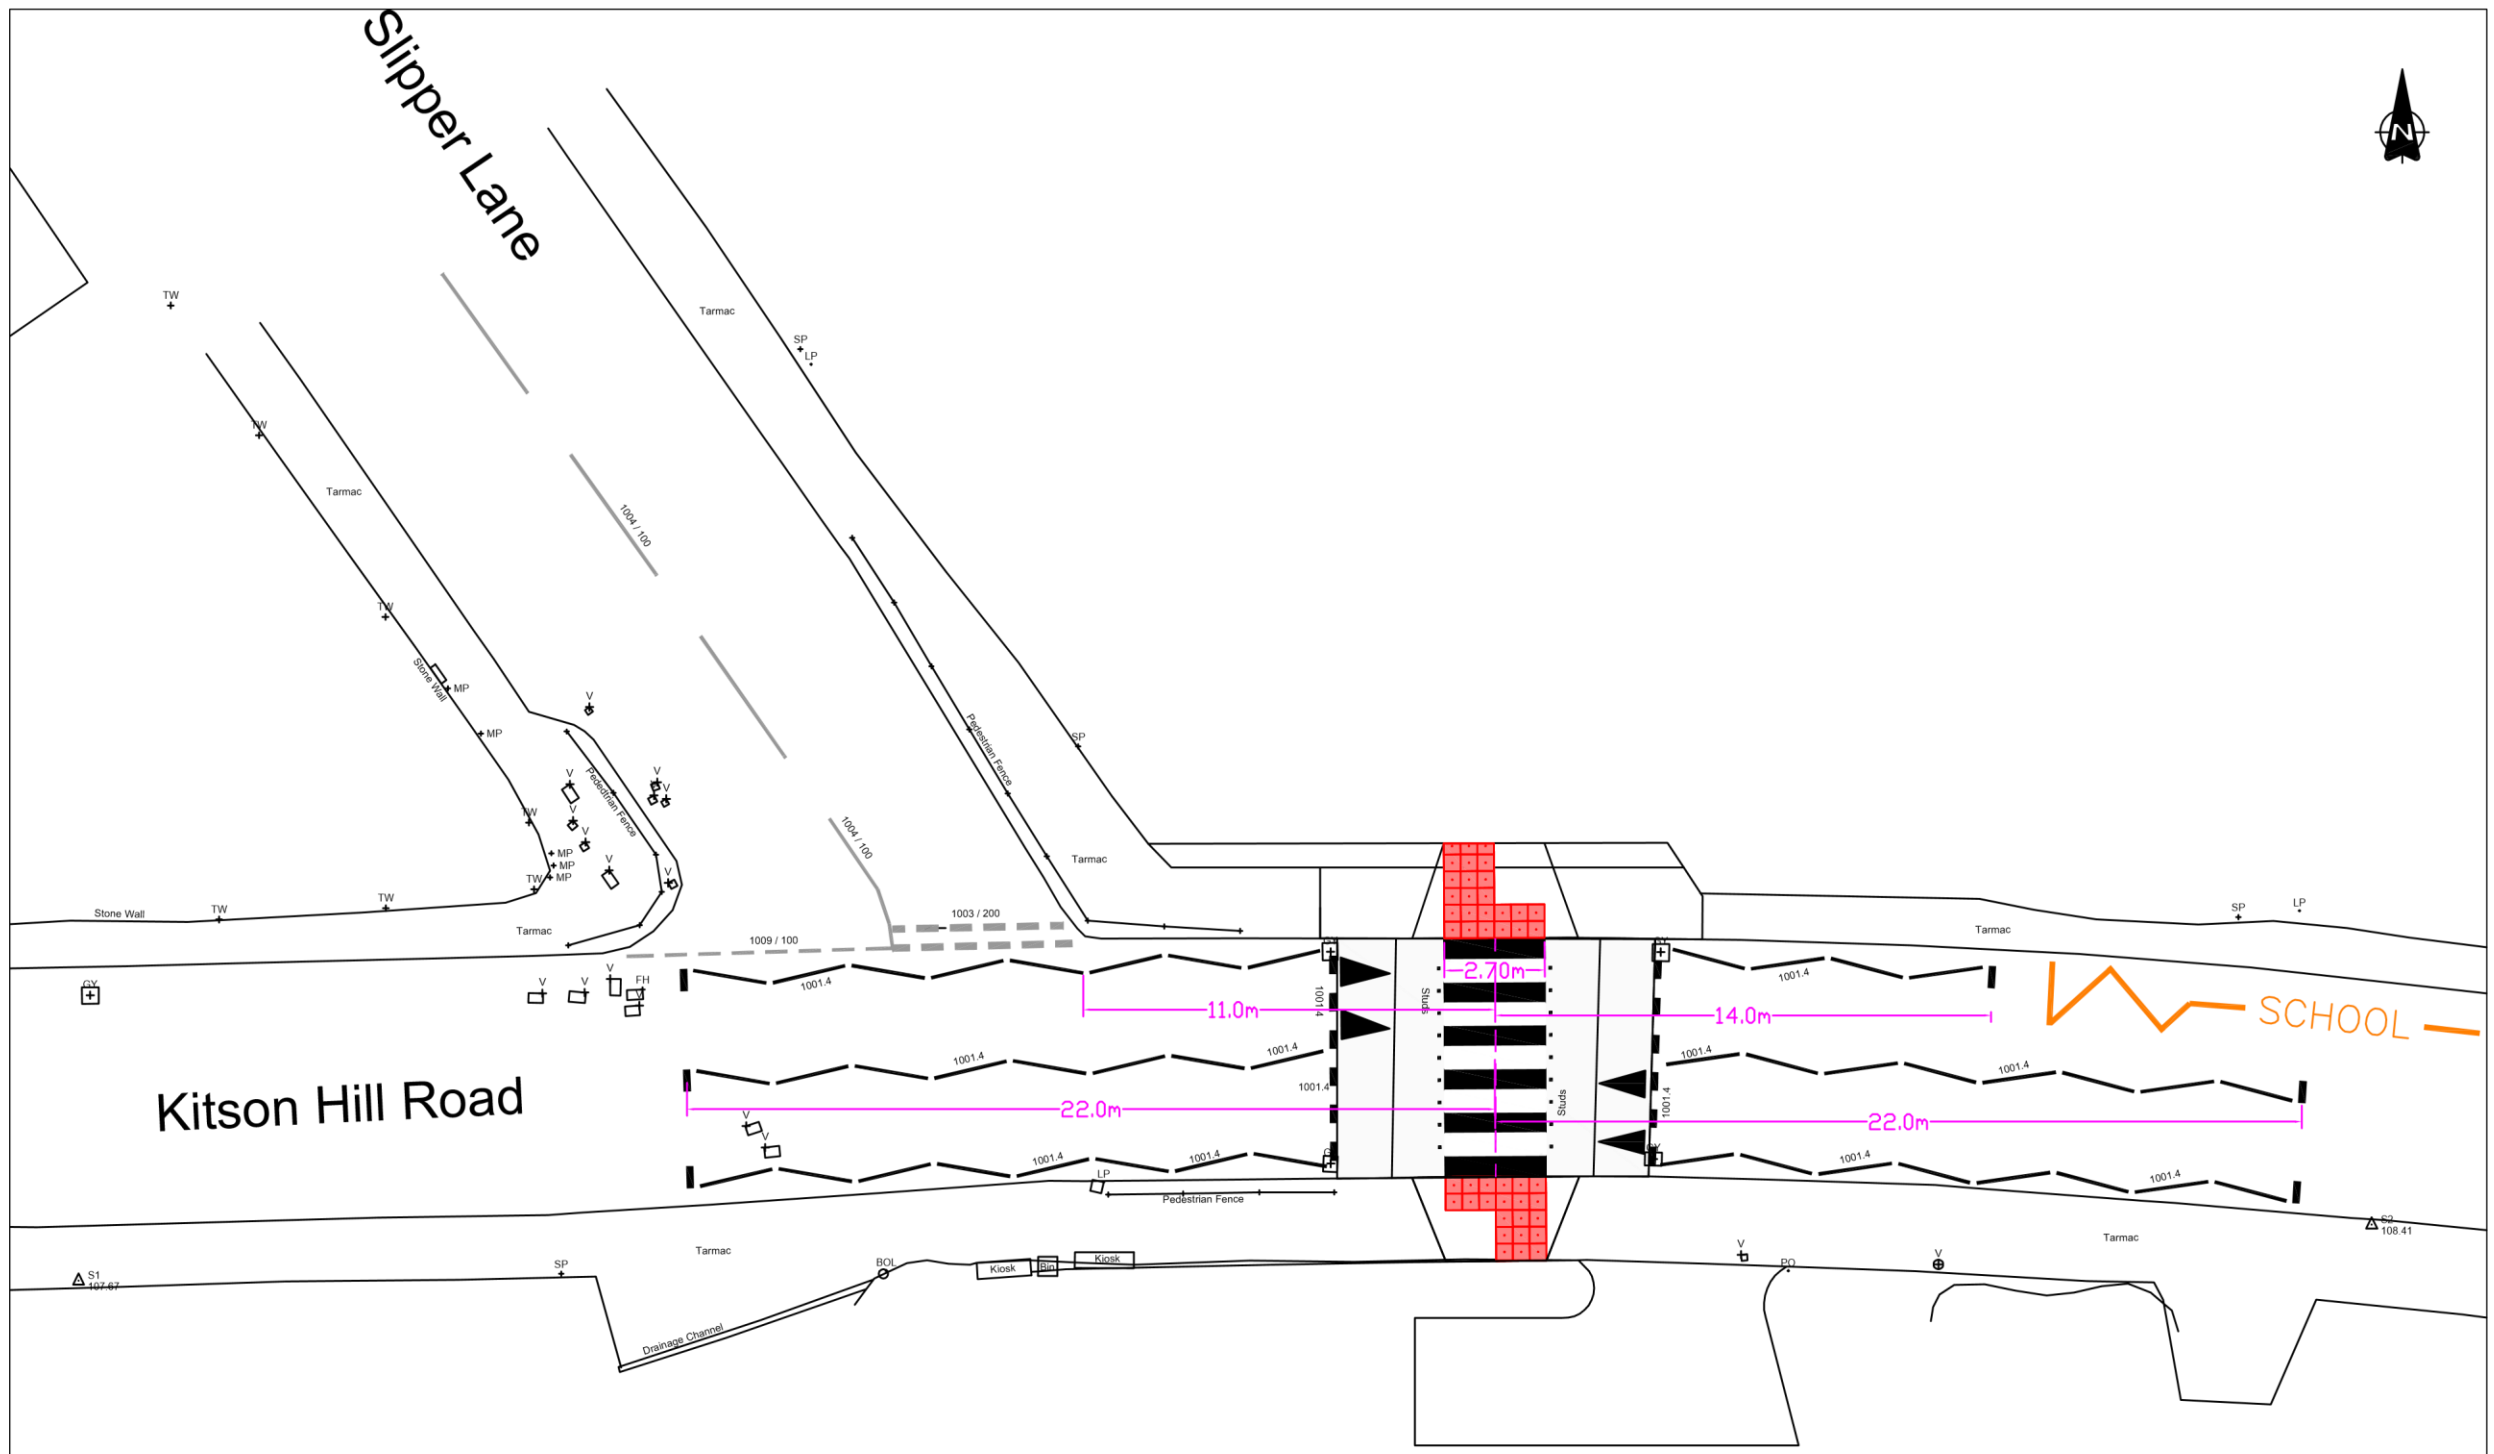

KEY

REF.	DATE	REVISIONS

Kirklees COUNCIL

Streetscene & Housing
Flint Street, Fartown
Huddersfield, HD1 6LG

SECTION: Highway Safety

DRAWN	CHECKED
NCT	RH

SCALE	PROJECT NO.	DATE
NTS	25/66559	APR 24

PROJECT: Kitson Hill Road
Mirfield

TITLE: Community Project Scheme
Proposed Zebra Crossing
TRO PLAN

DRAWING No. 25–66559–KHR–TRO

CAD No. REV–1

© Crown Copyright and database right 2019.
Ordnance Survey 100019241